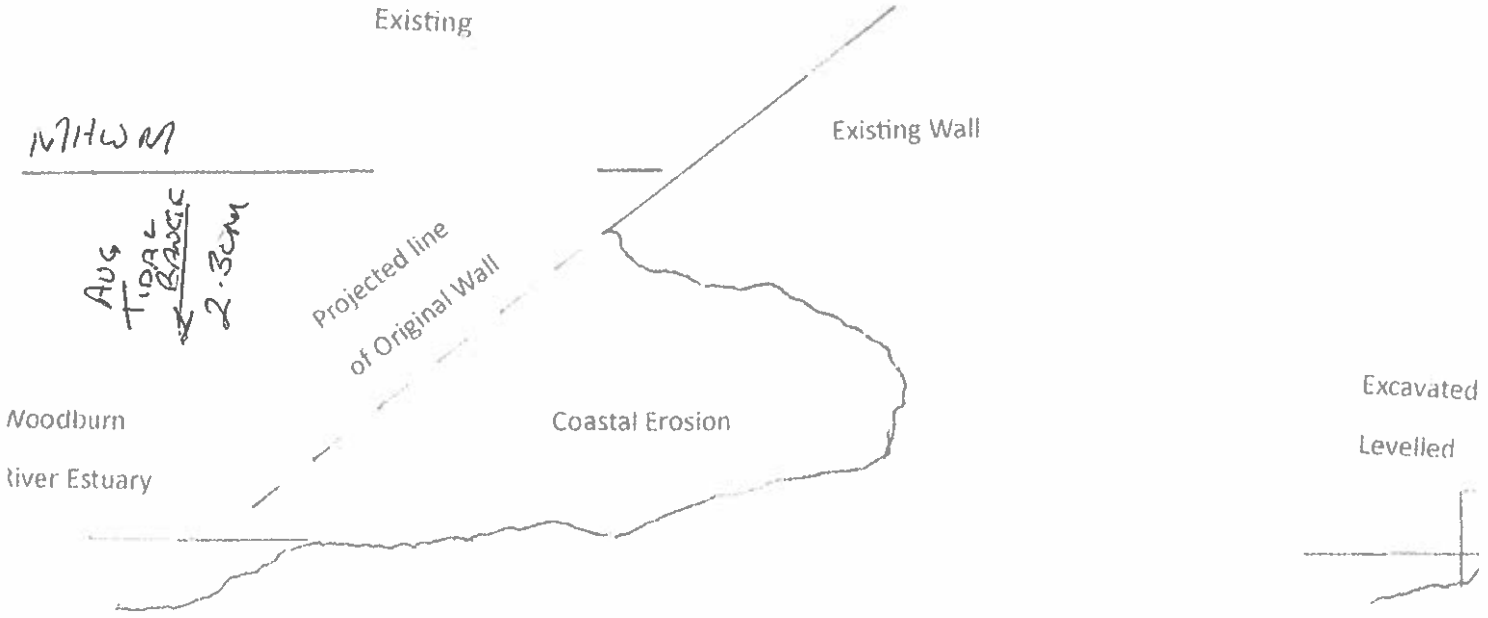
Existing
MHWM
AUG TIDAL BANDE 2.3CMM
Existing Wall
Projected line of Original Wall
Coastal Erosion
Excavated
Levelled

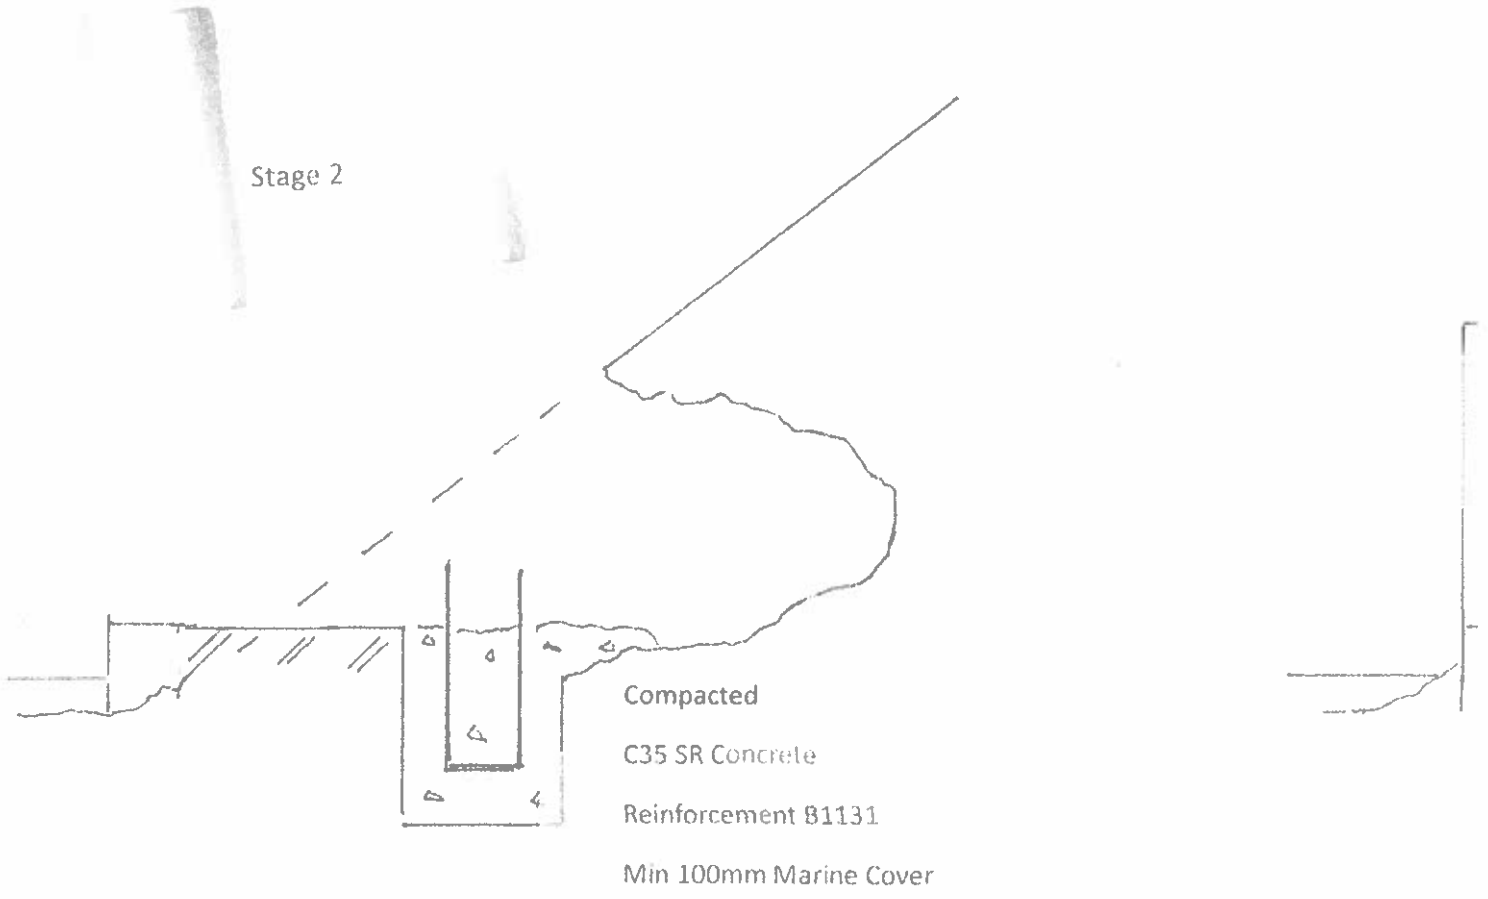
Stage 2
Compacted
C35 SR Concrete
Reinforcement B1131
Min 100mm Marine Cover

Stage 1

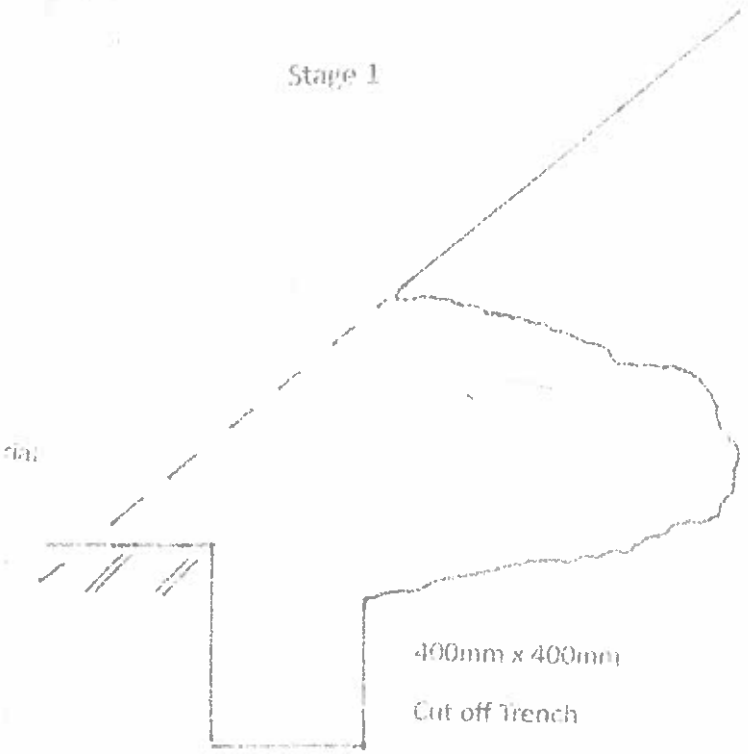
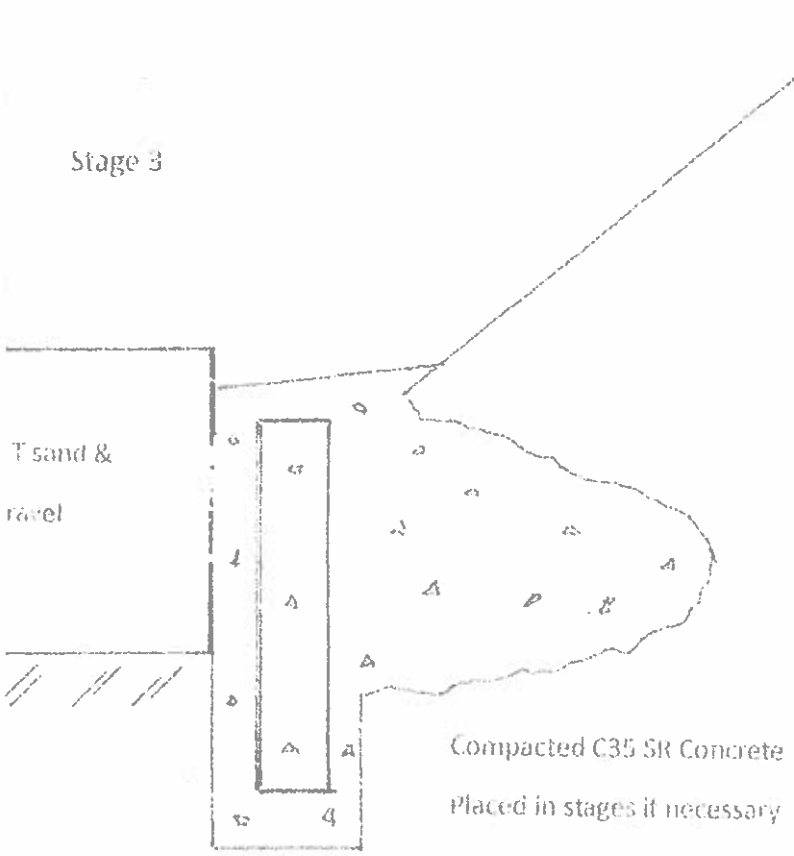
Stage 3