| Rev. | Date | By | Check | Details | Appr. |
|---|---|---|---|---|---|
| | | | | | |

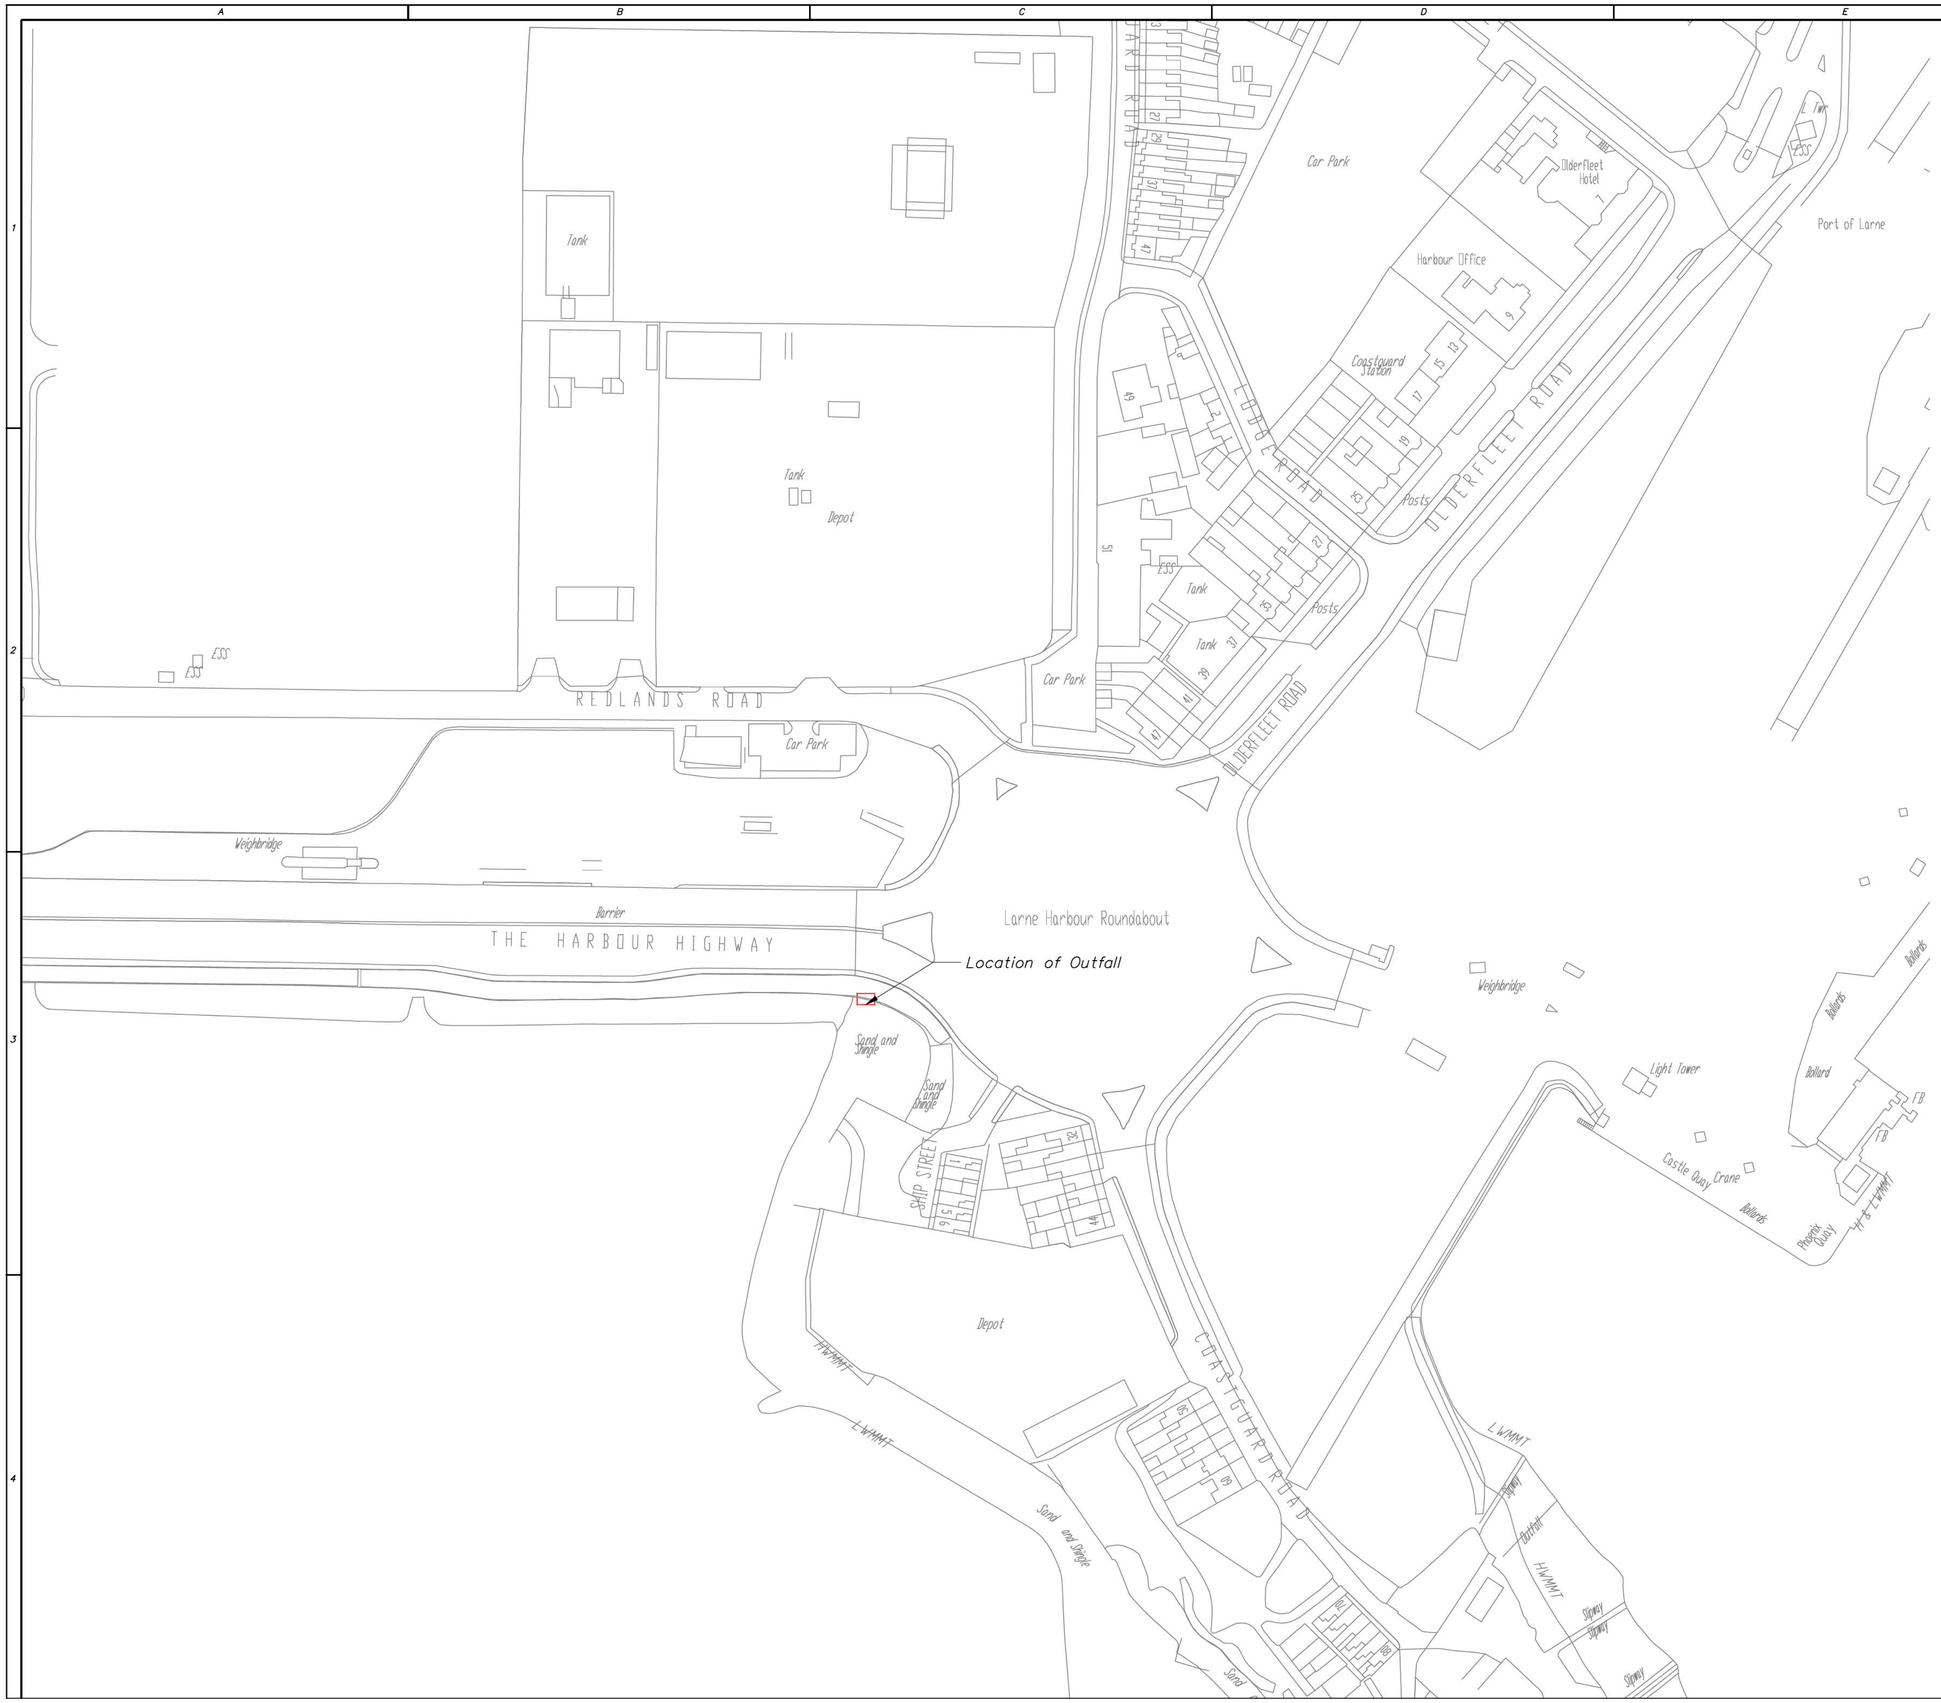


**Legend**

Site Location Plan

GRAHAM

Project Title:

Point of Entry – Larne

(DC Project Ref: 201101)

Drawing Title:

Site Location Plan

| | | | |
|---|---|---|---|
| Client/Architect: | [redacted] | Status: | S4 |
| Drawn by: | [redacted] | Date: | April 2025 |
| Checked by: | [redacted] | Scales: | 1:1000 |
| Approved by: | [redacted] | Sheet Size: | A1 |

Drawing Number:

| Project Number: | Orig. | Zone. | Level. | Type. | Disc. | Number. | Revision: |
|---|---|---|---|---|---|---|---|
| DN20 | DCL | ZZ | ZZ | DR | C | 0001 | P01 |


Doran CONSULTING
DELIVERING ENGINEERING EXCELLENCE

FLAX HOUSE
83-91 Adelaide Street,
Belfast, BT2 8FE

T 028 90333443
E mail@doran.co.uk
W www.doran.co.uk

OSTICK + WILLIAMS

semple mckillop
NATURALLY INNOVATIVE CONSULTING ENGINEERS