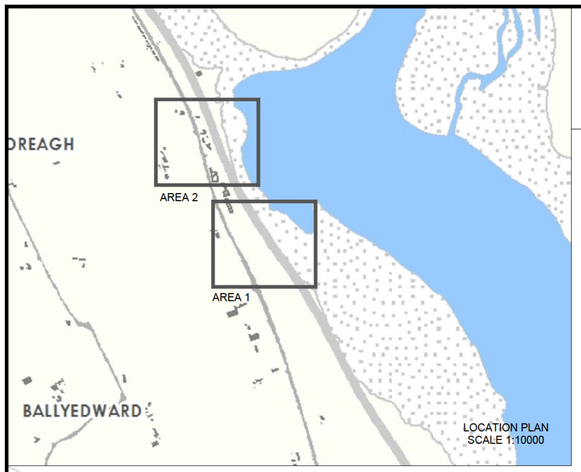




PHOTO 2 - GENERAL VIEW OF STONE MASONARY OUTFALL STRUCTURE PHOTO SOURCE - AECOM (2022)

Construction Risks	Public Risks	Environmental Risks
• Collapse of excavation/embankment during construction • Unknown services • Working adjacent to live railway line • Working in an exposed coastal and tidal environment • Movement of plant in and around sea • Placement of rock armour	• Unauthorised site access	• Working adjacent to and within statutory and non-statutory designated sites • Pollution hazards associated with working near sea • Risk of damage to flora and fauna

In addition to the hazards/risks normally associated with the types of work detailed on this drawing take note of the above.
It is assumed that all works detailed on this drawing will be carried out by a competent contractor working, where appropriate, to an appropriate method statement.

SAFETY, HEALTH AND ENVIRONMENTAL INFORMATION BOX

General Notes


1. The co-ordinate system reference is IRENET95, based on Irish Transverse Mercator Projection. Levels are in metres above ordnance datum Belfast (mAOD) and refer to Northern Ireland 2015 geoid model.
2. Do not scale from this drawing. All dimensions must be checked/verified on site.
3. All dimensions are in millimetres unless noted otherwise.
4. All works in watercourses shall be carried out with care to minimise the risk of pollution adhering to guidance for pollution prevention.
5. Description and line and level of existing surfaces is approximate and will vary on site. Existing structures likely to extend below existing beach level.

Legend

- CESS AREA
- EXISTING LEVEL (17/03/2021 risk of variation in beach / foreshore levels)
- NEW LEVEL

Setting-out point	Eastings	Northings	Elevation (mAOD)
SOP01	745019.15	897138.53	3.62
SOP02	745008.75	897146.14	3.62
SOP03	744994.26	897165.15	3.62
SOP04	744969.58	897199.95	2.90
SOP05	744962.49	897209.73	2.90
SOP06	744846.99	897385.09	3.21
SOP07	744820.93	897434.99	3.21
SOP08	744801.09	897480.01	3.21

NOT FOR CONSTRUCTION

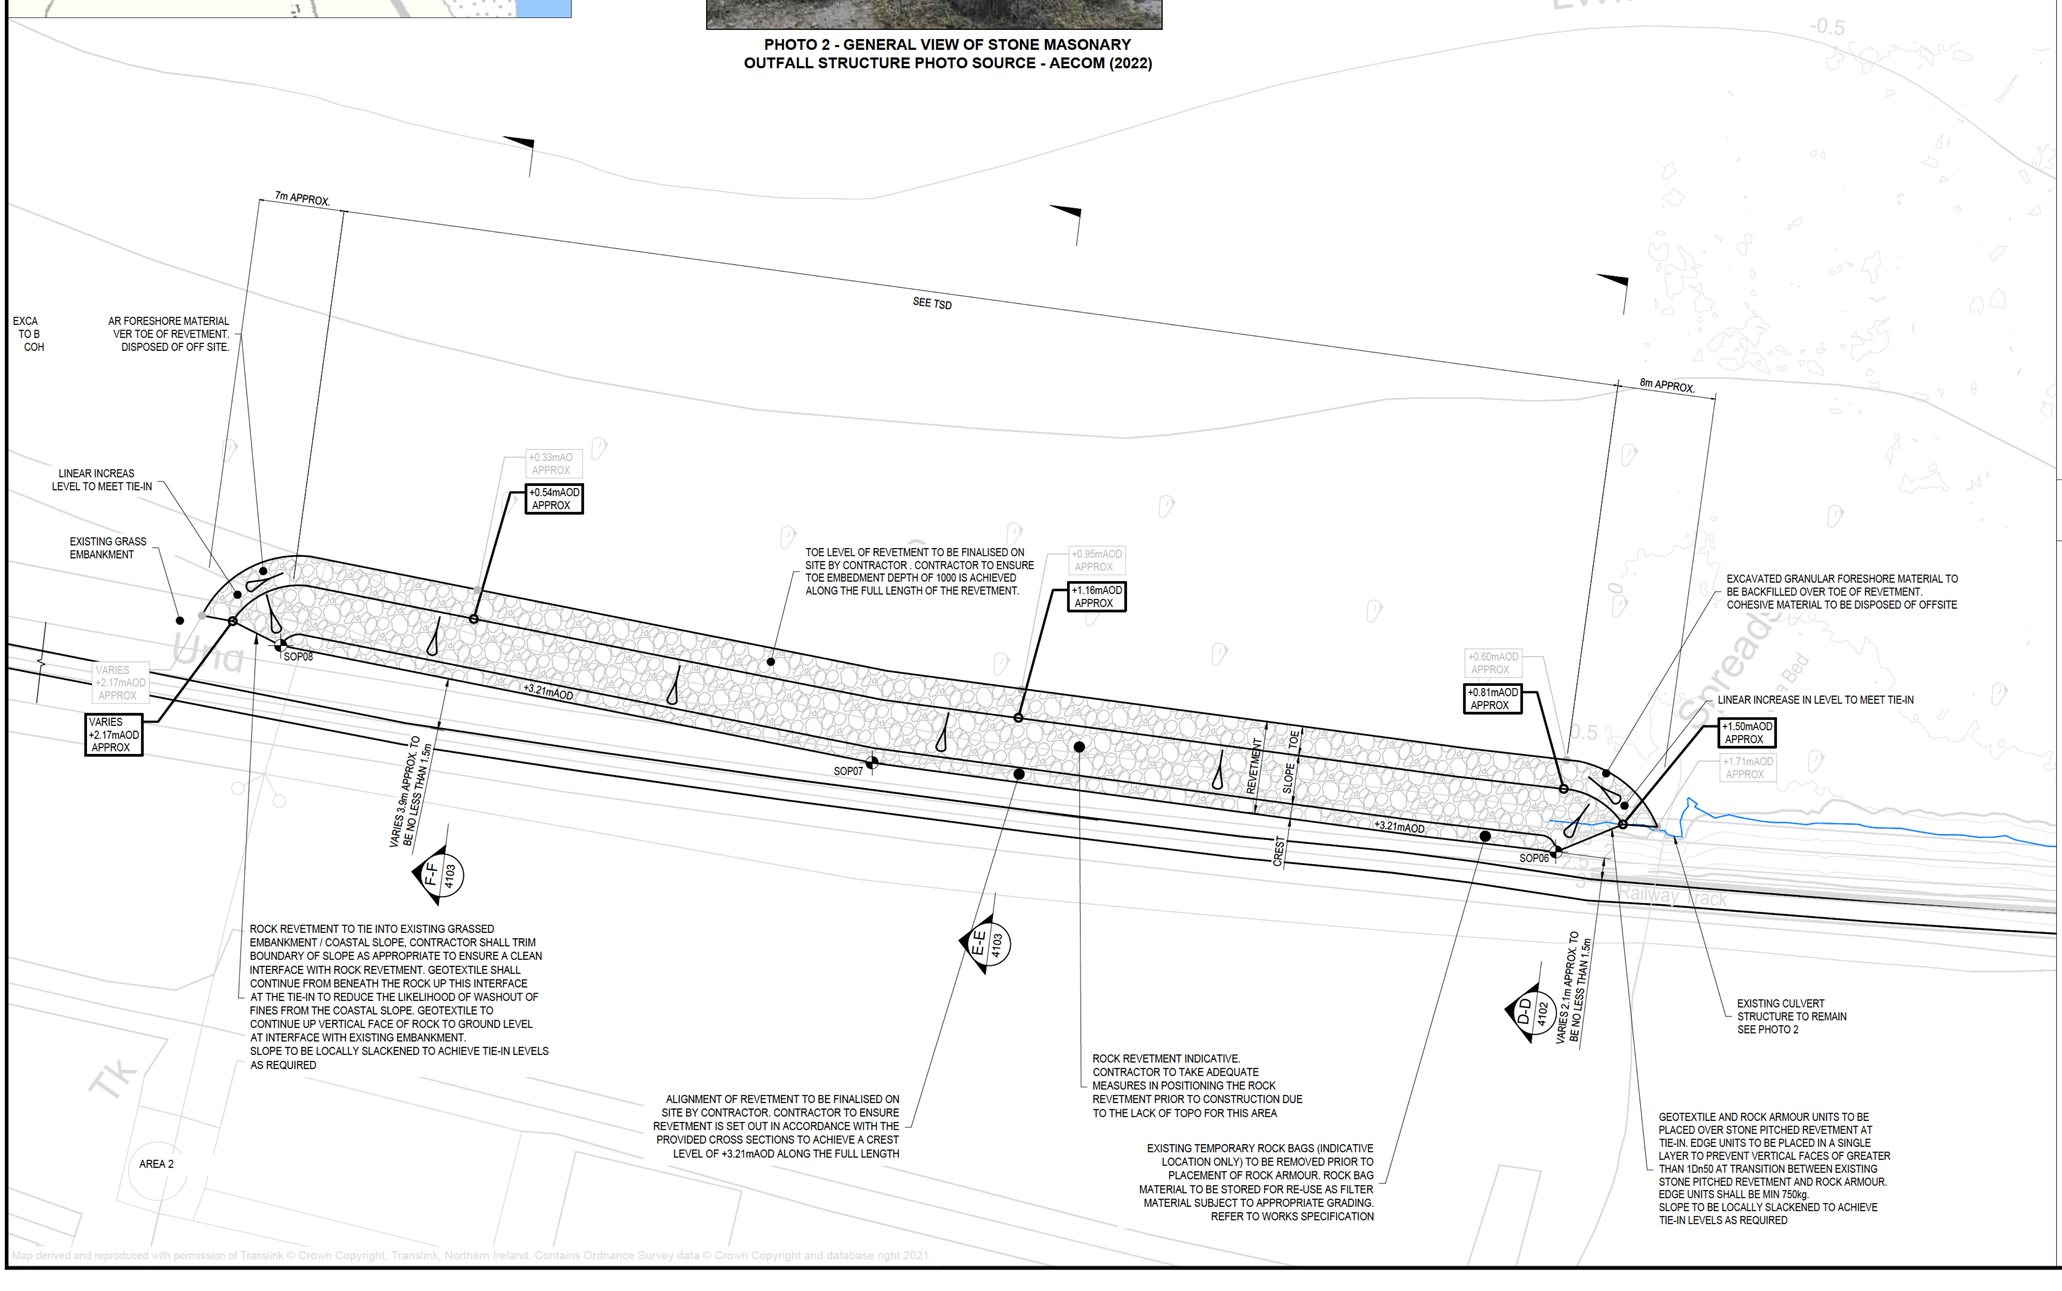

Map derived and reproduced with permission of Translink © Crown Copyright, Translink, Northern Ireland. Contains Ordnance Survey data © Crown Copyright and database right 2021.

25 20 15 10 5 0 10 20 30
SCALE 1:500 (m)

Rev.	Comments
P01	Detailed design

Rev.:	Date	04/08/26	Drawn		Designed		Checked		Approved	

Client Approval

- A - Approved
- B - Approved with Revisions
- C - Do Not Use

Purpose of Issue	Status
Detailed design for review and comment	S3

JBA consulting
35 Perrymount Road
HAYWARDS HEATH
West Sussex
RH16 3BW
United Kingdom
www.jbaconsulting.com
t +44 (0)1444 473652
f +44 (0)845 8627772
e info@jbaconsulting.com
Offices at Coleshill, Doncaster, Edinburgh, Exeter, Glasgow, Haywards Heath, Isle of Man, Leeds, Limerick, Newcastle upon Tyne, Newport, Peterborough, Saltaire, Skipton, Tadcaster, Thirsk, Wallingford and Warrington

Translink Sea Defences

Detailed Design
CERD 10D - South of Magheramourne
General Arrangement Sheet 2 of 2
for

Translink

This document is the property of Jeremy Benn Associates Ltd. It shall not be reproduced in whole or in part, nor disclosed to a third party, without the permission of Jeremy Benn Associates Ltd.

Scale:			
1:250 @ A1	Drawn:	[redacted]	08/07/26
	Designed:		08/07/26
	Checked:		21/07/26
	Approved:		03/08/26

Project Reference: 2020s0837 - Translink Sea Defences

Drawing Number:	Revision
TSD-JBAU-00-10D-DR-C-4002-General_Arrangement_Detailed_Design	P01