N

Marine Application Areas
Salt Caverns
Brine Outfall
Seawater Intake

Brine Outfall
Sea Water Intake
Browns Bay
Larne Golf Club
Browns bay walk
Ferris Bay
Ferris Bay Road
Quarterlands Road East
Portanuck Bay
B90
Ballylumford
Ballylumford 275kV Substation
Ballylumford 110kV Substation
Ballylumford AGI
Ballycronan More HVDC Static Inverter Plant
U3077
Salt Caverns
Tweeds Fuel
B150
Islandmagee Riding Centre
Islandmagee Primary School
Hollow Road
Limnon Road
0 0.1 0.2 0.4 0.6 0.8 1 Kilometers

Esri, CGIAR, USGS, Sources: Esri, TomTom, Garmin, FAO, NOAA, USGS, © OpenStreetMap contributors, and the GIS User Community, Map data © OpenStreetMap contributors, Microsoft, Facebook, Google, Esri Community Maps contributors, Map layer by Esri



TETRA TECH
rps
Elmwood House
74 Boucher Road
Belfast
BT12 6RZ
T +44(0) 28 90 667914
F +44(0) 28 90 668286
W www.rpsgroup.com/ireland
E ireland@rpsgroup.com

CLIENT
Islandmagee Energy Ltd.

PROJECT
Islandmagee Gas Storage Facility
Marine Licence Application
EIA Scoping Report


TITLE
Project Overview

Project Number	Sheet Size	Drawing Scale
794-NI-WAE-02340	A3	1:13,000

Drawing Number
794-NI-WAE-02340-D01

Drawn by	Status	Revision
[redacted]	Draft	01

Checked By	Approved By	Date
[redacted]	[redacted]	03/10/2025

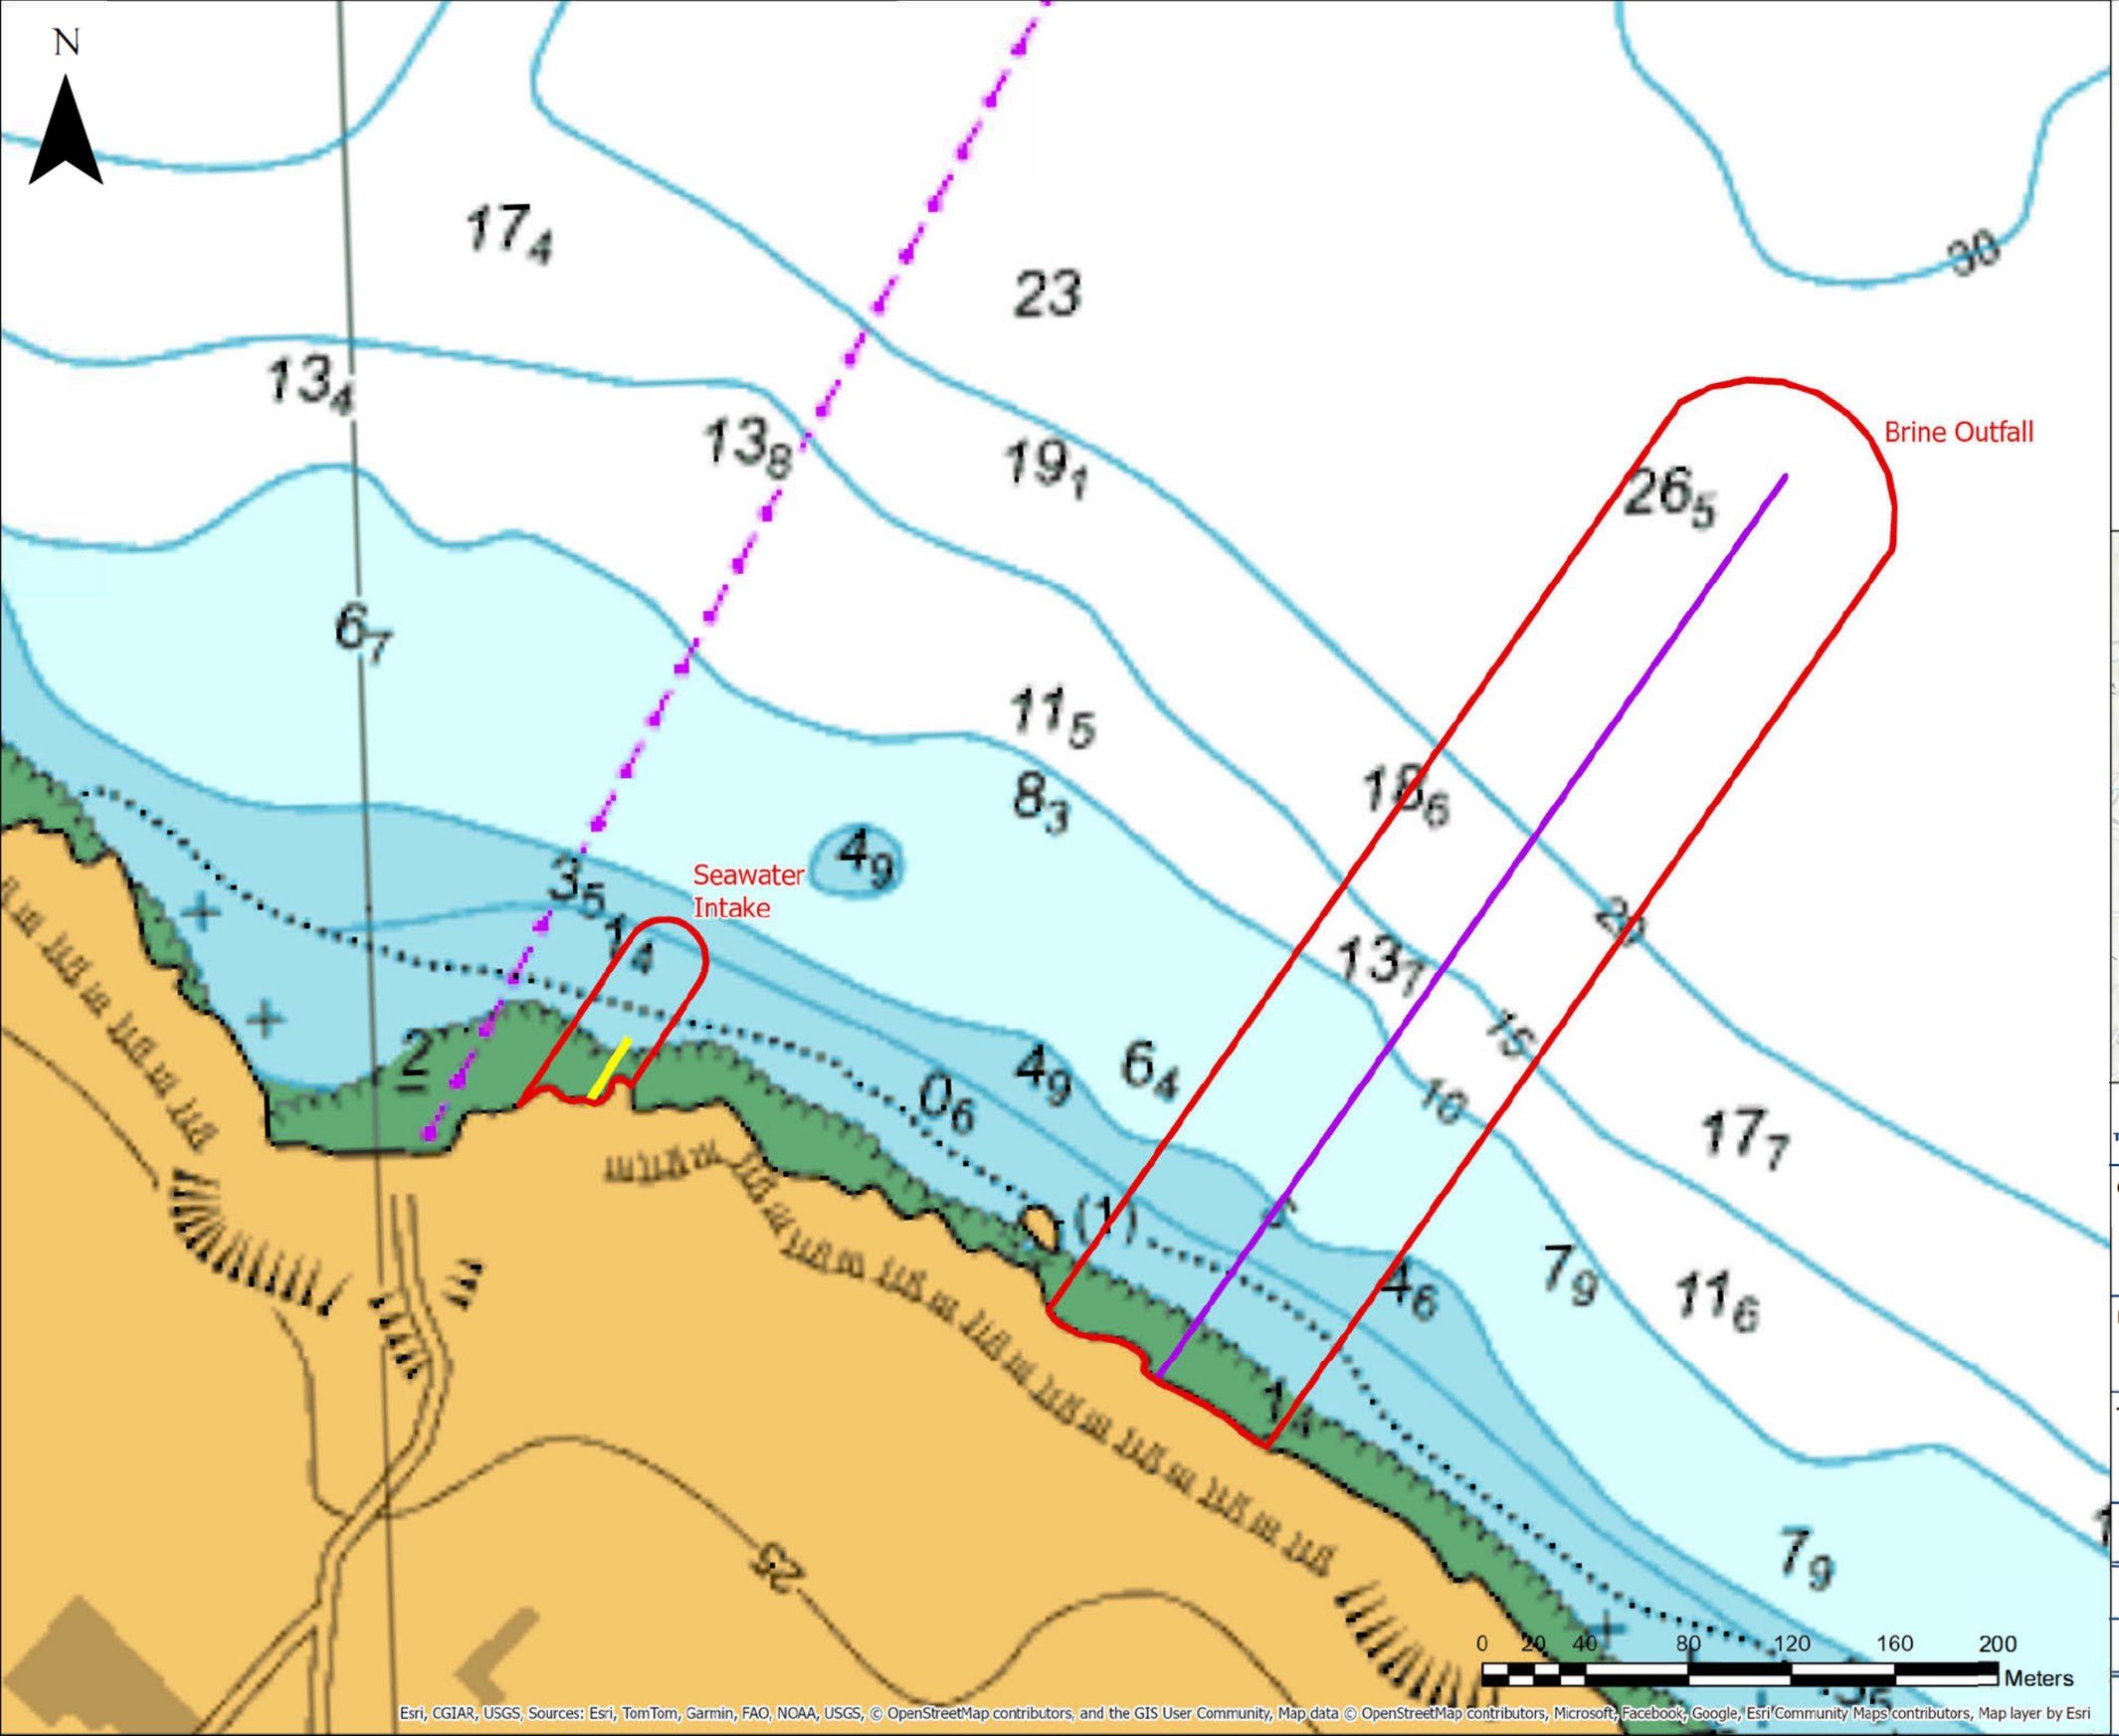

Marine Application Areas
Brine Outfall
Seawater Intake



TETRA TECH
rps
Elmwood House
74 Boucher Road
Belfast
BT12 6RZ
T +44(0) 28 90 667914
F +44(0) 28 90 668286
W www.rpsgroup.com/ireland
E ireland@rpsgroup.com

CLIENT
Islandmagee Energy Ltd.

PROJECT
Islandmagee Gas Storage Facility
Marine Licence Application
EIA Scoping Report


TITLE
Project Overview: Seawater Intake and Brine Outfall

Project Number	Sheet Size	Drawing Scale
794-NI-WAE-02340	A3	1:2,500

Drawing Number
794-NI-WAE-02340-D02A

Drawn by	Status	Revision
[redacted]	Draft	01

Checked By	Approved By	Date
[redacted]	[redacted]	03/10/2025

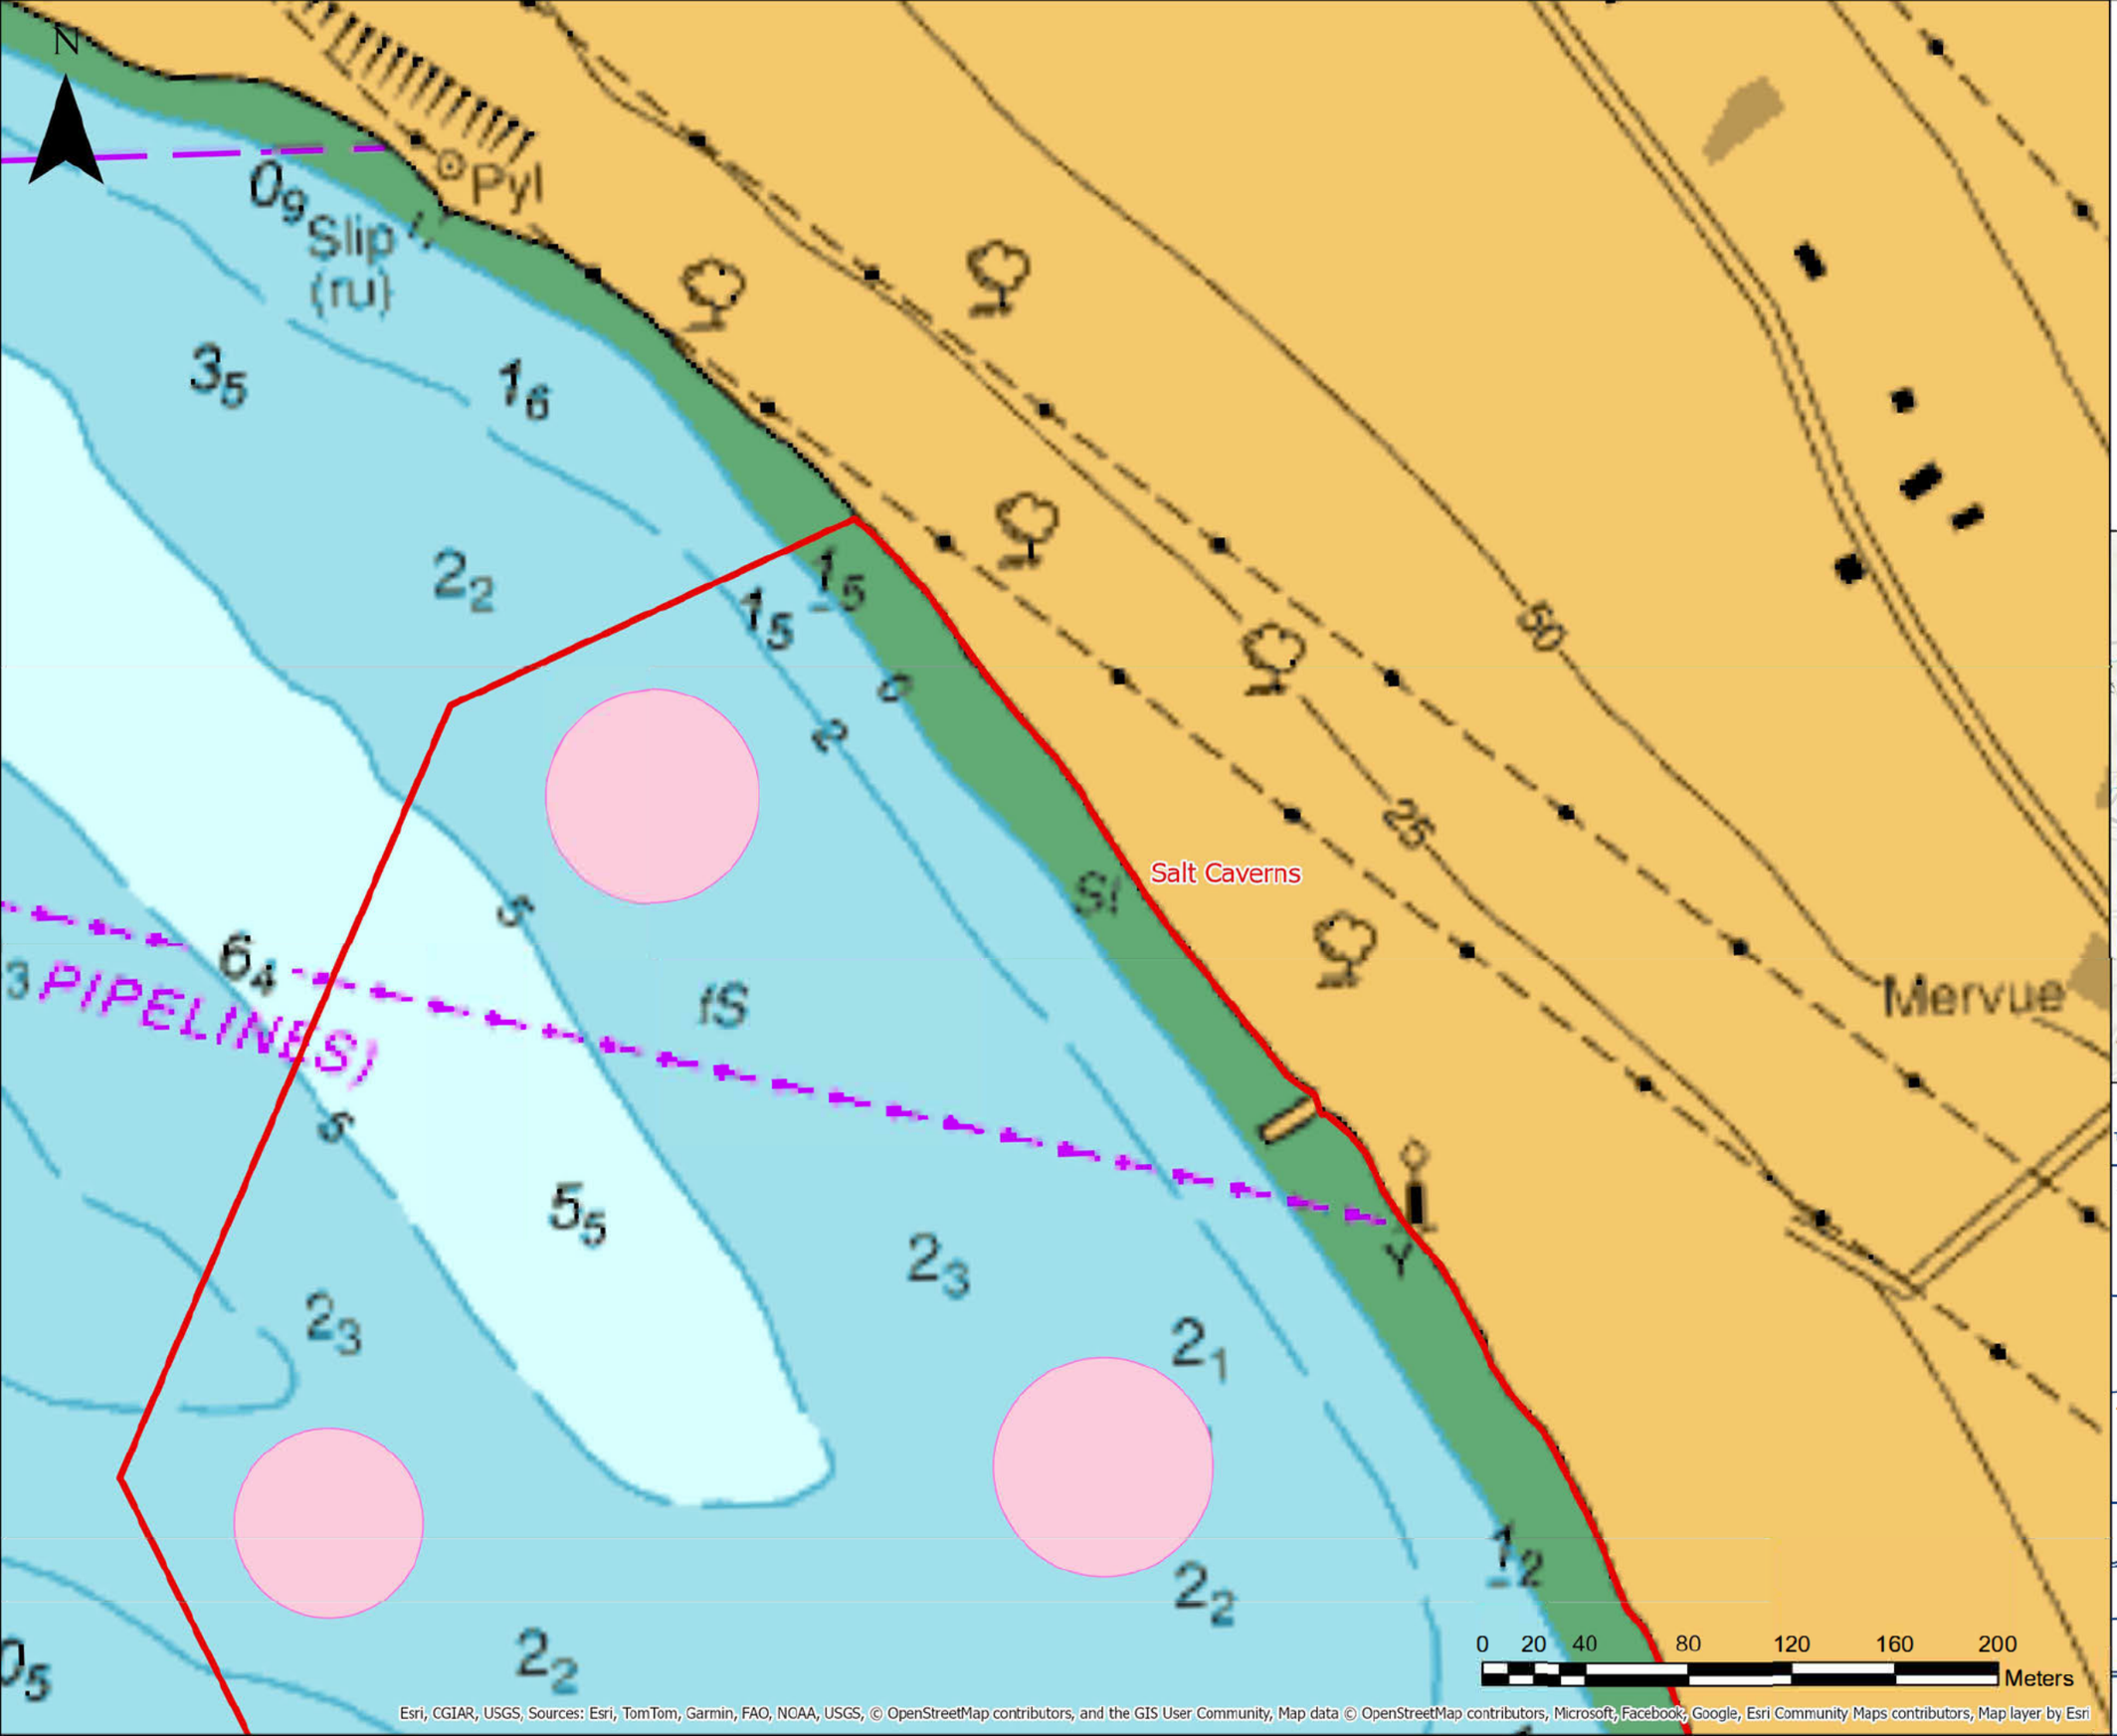

Marine Application Areas

Salt Caverns



TETRA TECH
rps
Elmwood House
74 Boucher Road
Belfast
BT12 6RZ
T +44(0) 28 90 667914
F +44(0) 28 90 668286
W www.rpsgroup.com/ireland
E ireland@rpsgroup.com

CLIENT

Islandmagee Energy Ltd.

PROJECT

Islandmagee Gas Storage Facility
Marine Licence Application
EIA Scoping Report

TITLE

Project Overview: Salt Caverns Part A

Project Number	Sheet Size	Drawing Scale
794-NI-WAE-02340	A3	1:2,500

Drawing Number
794-NI-WAE-02340-D02B

Drawn by	Status	Revision
[redacted]	Draft	01
Checked By	**Approved By**	**Date**
[redacted]	[redacted]	03/10/2025

N

Fl.Y.5s

M.S

M.S

0 20 40 80 120 160 200
Meters

Esri, CGIAR, USGS, Sources: Esri, TomTom, Garmin, FAO, NOAA, USGS, © OpenStreetMap contributors, and the GIS User Community, Map data © OpenStreetMap contributors, Microsoft, Facebook, Google, Esri Community Maps contributors, Map layer by Esri

Marine Application Areas
Salt Caverns



TETRA TECH
rps
Elmwood House
74 Boucher Road
Belfast
BT12 6RZ
T +44(0) 28 90 667914
F +44(0) 28 90 668286
W www.rpsgroup.com/ireland
E ireland@rpsgroup.com

CLIENT

Islandmagee Energy Ltd.

PROJECT

Islandmagee Gas Storage Facility
Marine Licence Application
EIA Scoping Report

TITLE

Project Overview: Salt Caverns Part B

Project Number	Sheet Size	Drawing Scale
794-NI-WAE-02340	A3	1:2,500

Drawing Number
794-NI-WAE-02340-D02C

Drawn by	Status	Revision
[redacted]	Draft	01

Checked By	Approved By	Date
[redacted]	[redacted]	03/10/2025