CLASSIFICATION - Baseline (Low Risk)

DO NOT SCALE

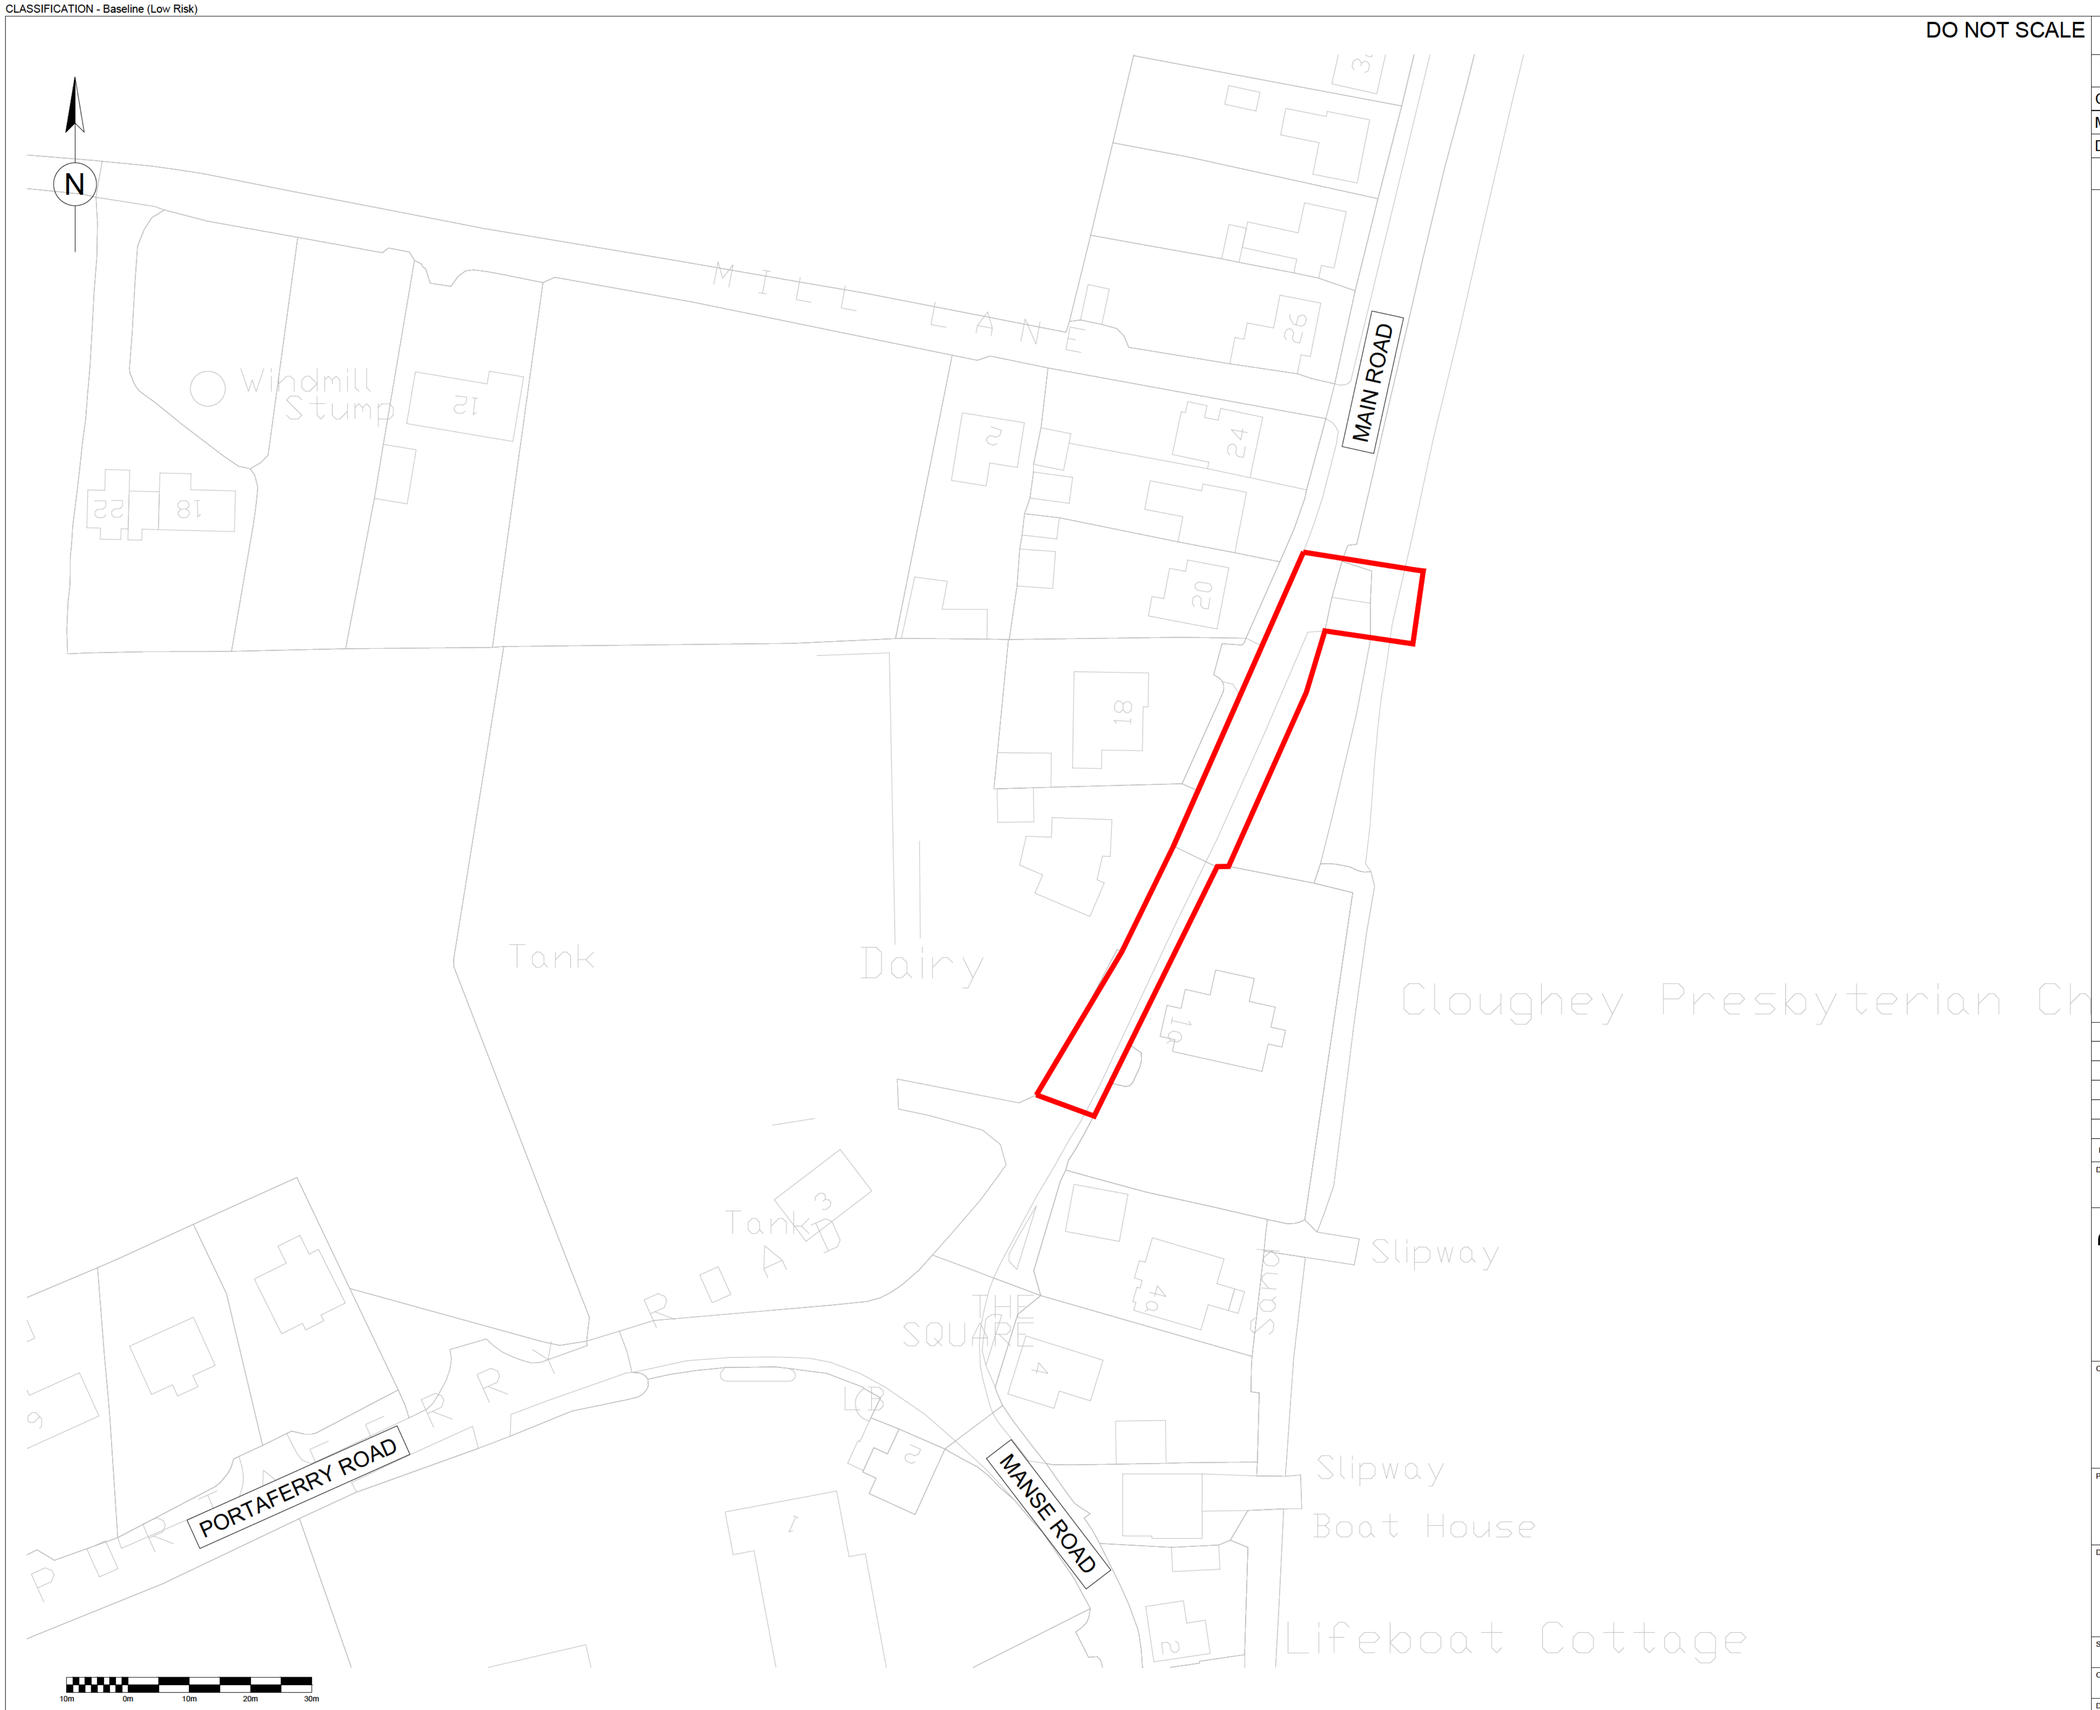

"This is based on Crown Copyright and is reproduced with the permission of Land & Property Services under delegated authority from the Controller of His Majesty's Stationery Office, © Crown copyright and database right 2025 DMOU 208.1".

SAFETY, HEALTH AND ENVIRONMENTAL INFORMATION

In addition to the hazards/risks normally associated with the types of work detailed on this drawing, note the following:

CONSTRUCTION

MAINTENANCE/CLEANING

DECOMMISSIONING/DEMOLITION

It is assumed that all works will be carried out by a competent contractor working, where appropriate, to an approved method statement

PROPOSED SERVICES

WORKING AREA BOUNDARY

Rev.	Date	Description	By	Chk'd	App'd
P1	08/09/26	FOR INFORMATION	■	■	■

Drawing Status: FOR INFORMATION

Suitability: S2

AtkinsRéalis
The Vantage
32-36 Great Victoria Street
Belfast
BT2 7BA

Tel: +44 (0)2890 788600
Fax: +44 (0)2890 788688
www.atkinsrealis.com

© AtkinsRéalis (2024)

Client

niwater Delivering what matters

WESTLAND HOUSE
OLD WESTLAND ROAD
BELFAST
BT14 6DE

Project Title

KI656-811
PORTAFERRY ROAD
CLOUGHEY

Drawing Title

WORKING AREA BOUNDARY MAP

Scale	Designed	Drawn	Checked	Authorised
1:500	■	■	■	■
Original Size: A1	Date: 08/09/26	Date: 08/09/26	Date: 08/09/26	Date: 08/09/26

Drawing Number: 100123331-ATK-811-ZZ-DR-C-0901

Revision: P1

USER: GRAT1038 Date: 08/9/26 18:13:43

Filename: C:\Users\GRAT1038\AtkinsRéalis\100123331-KI656FTSPC21Yrs4-6 - Collaboration\02 Deliver Work\811 Portaferry Road, Cloughey\02 Design\07 DWGS\100123331-ATK-811-ZZ-DR-C-0901 Working Area Boundary Map.dwg

Internal Project Number: 100123331

CLASSIFICATION - Baseline (Low Risk)