
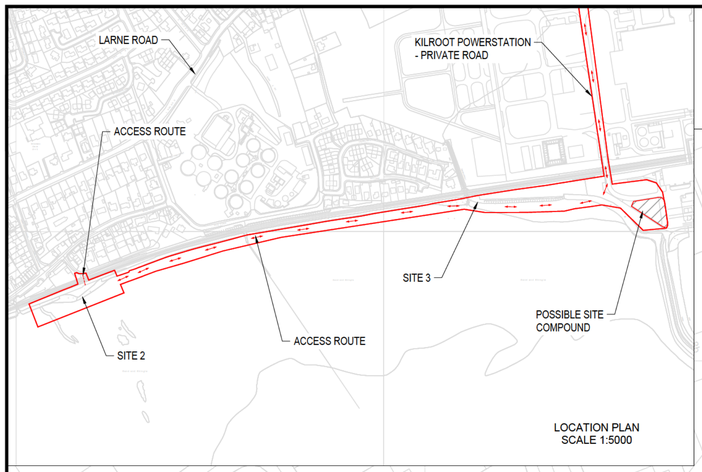


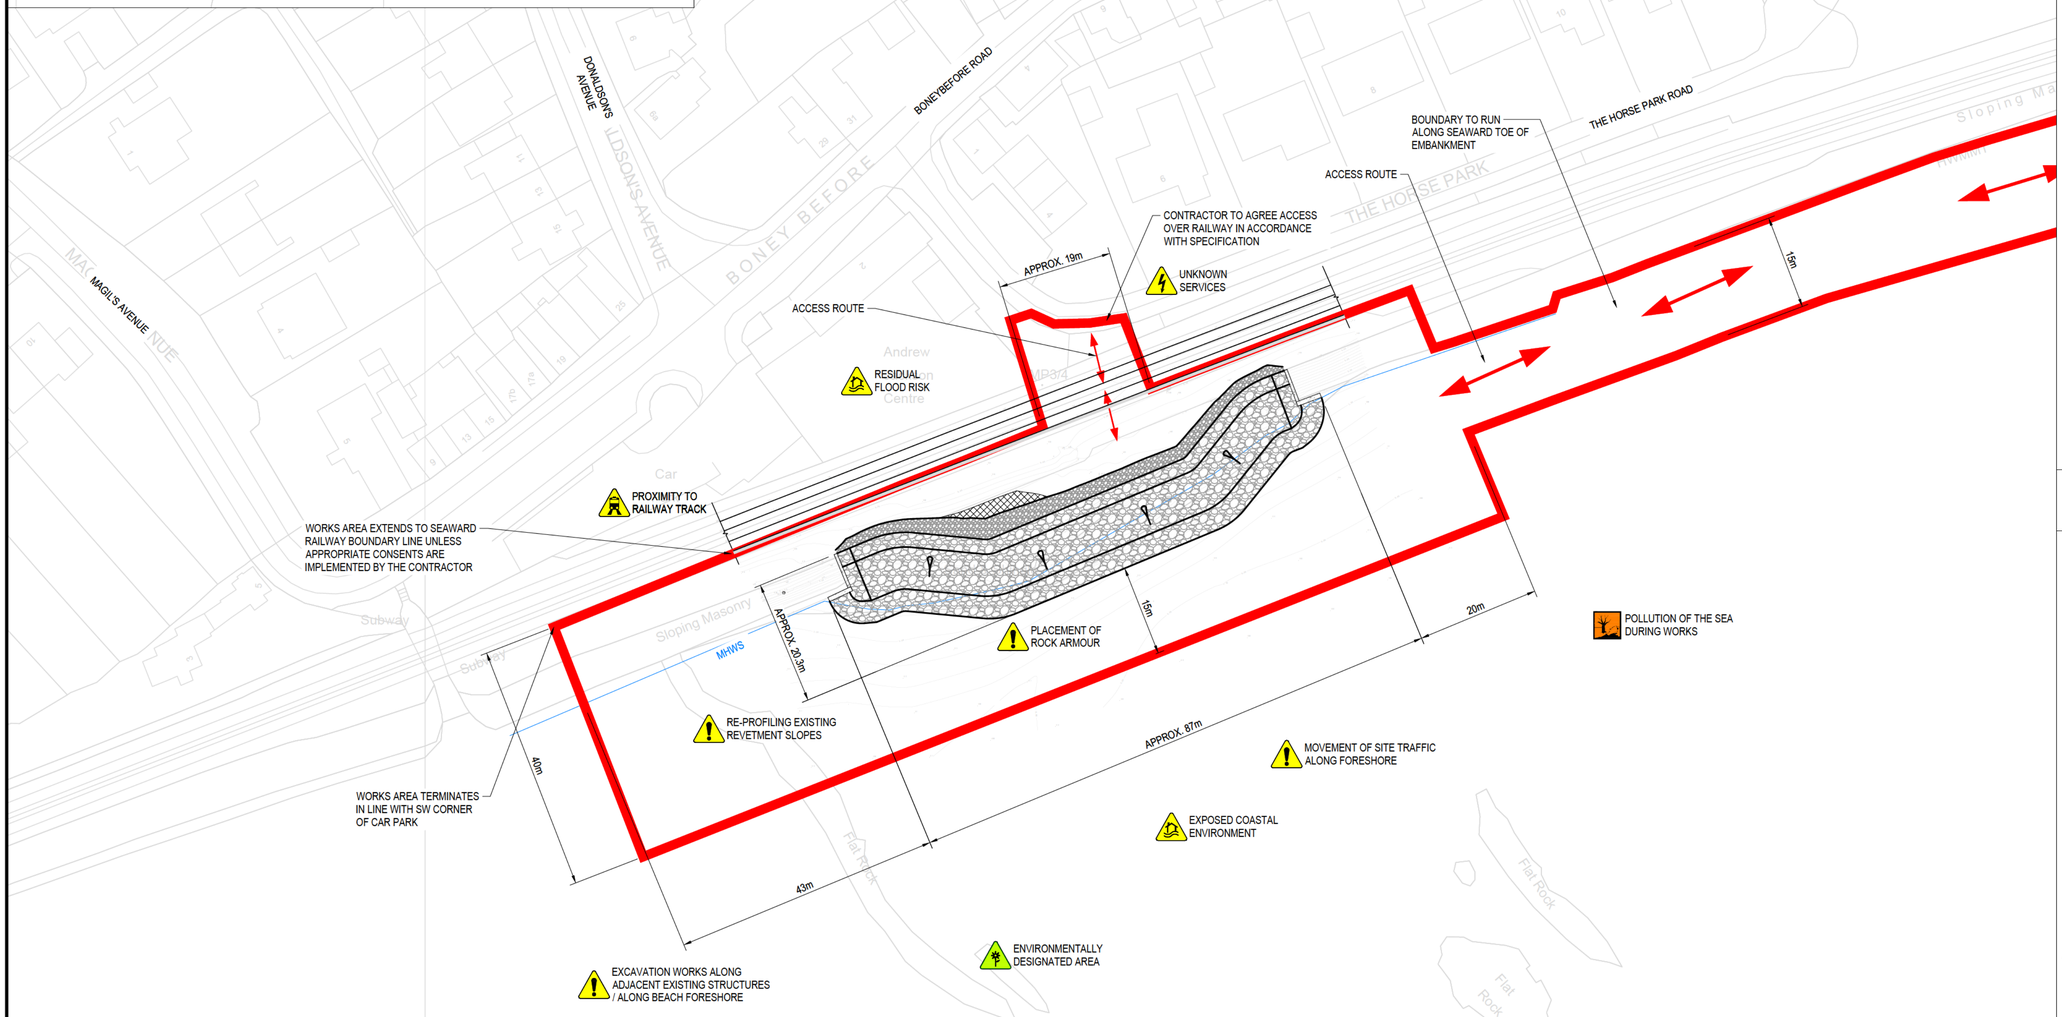

Map derived and reproduced with permission of Translink © Crown Copyright. Translink, Northern Ireland. Contains Ordnance Survey data © Crown Copyright and database right 2021.

Construction Risks	Public Risks	Environmental Risks
• Co lapse of excavation/embankment during construction • Unknown services • Working adjacent to live rai way line • Working in an exposed coastal and tidal environment • Movement of plant in and around sea • Placement of rock armour	• Unauthorised site access	• Working adjacent to and within statutory and non-statutory designated sites • Pollution hazards associated with working near sea • Risk of damage to flora and fauna

In addition to the hazards/risks normally associated with the types of work detailed on this draw ng take note of the above.
It is assumed that all works detailed on this drawing will be carried out by a competent contractor working, where appropriate, to an appropriate method statement.

SAFETY, HEALTH AND ENVIRONMENTAL INFORMATION BOX

General Notes

1. The co-ordinate system reference is IRENET95, based on Irish Transverse Mercator Projection. Levels are in metres above ordnance datum Belfast (mAOD) and refer to Northern Ireland 2015 geoid model.
2. Do not scale from this drawing. All dimensions must be checked/verified on site.
3. All dimensions are in millimetres unless noted otherwise.
4. All works in watercourses shall be carried out with care to minimise the risk of po lution adhering to guidance for pollution prevention.
5. No services identified through PAS128 Type D survey interact with permanent works. The Contractor shall undertake PAS128 C-A surveys prior to commencement of any works on site. Any unknown services identified in the CESS shall be reported and adequate measures shall be undertaken by the Contractor in collaboration with the asset owner.

LEGEND

- SITE BOUNDARY
- ACCESS/EGRESS ROUTE
- POSSIBLE SITE COMPOUND

25 20 15 10 5 0 10 20 30
SCALE 1:500 (m)

Rev.	Comments
P01	Detailed design

Rev.:	Date	Drawn	Designed	Checked	Approved
	30/06/25	[redacted]	[redacted]	[redacted]	[redacted]

Client Approval

- A - Approved
- B - Approved with Revisions
- C - Do Not Use

Purpose of Issue	Status
Detailed design for review and comment	S3

JBA consulting
35 Perrymount Road
HAYWARDS HEATH
West Sussex
RH16 3BW
United Kingdom
www.jbaconsulting.com
+44 (0)1444 473652
+44 (0)845 8627772
info@jbaconsulting.com
Offices at Coleshill, Doncaster, Edinburgh, Exeter, Glasgow, Haywards Heath, Isle of Man, Leeds, Limerick, Newcastle upon Tyne, Newport, Peterborough, Saltaire, Skipton, Tadcaster, Thirsk, Wallingford and Warrington

Translink Sea Defences

Detailed Design
Asset 2 - Boneybefore Accommodation Crossing to Sewage Outfall Location And Access Pan

for

Translink

This document is the property of Jeremy Benn Associates Ltd. It shall not be reproduced in whole or in part, nor disclosed to a third party, without the permission of Jeremy Benn Associates Ltd.

Scale:			
1:500 @ A1	Drawn:	[redacted]	30/06/25
	Designed:		30/06/25
	Checked:		30/06/25
	Approved:		30/06/25

Project Reference: 2020s0837 - Translink Sea Defences

Drawing Number:	Revision
TSD-JBAU-00-2-DR-C-6001-Location_and_Access_Plan_Detailed_Design	P01